SCHEDULE "B" ITEMS:

10e. ANY PORTION OF SUBJECT PROPERTY LYING WITHIN THE BOUNDARIES OF A PUBLIC OR PRIVATE ROADWAY WHETHER DEDICATED OR NOT, INCLUDING BUT NOT LIMITED TO THAT CERTAIN PRIVATE ROAD COMMONLY KNOWN AS CEDARHURST DRIVE, AS SHOWN IN HOUSTON LIGHTING AND POWER EASEMENT RECORDED IN VOLUME 3475, PAGE 732, DEED RECORDS; AND AS SHOWN ON THE PLAT RECORDED IN FILM CODE NO. 672233, MAP RECORDS, BOTH OF HARRIS COUNTY, TEXAS.

10f. A 10 FOOT BUILDING SETBACK LINE ALONG THE NORTHEAST, SOUTHEAST, AND WESTERLY PROPERTY LINE AS RECORDED IN VOLUME 48, PAGE 20, MAP RECORDS OF HARRIS COUNTY, TEXAS. (PLOTTED AS SHOWN)

10g. A 25 FOOT BUILDING SETBACK LINE ALONG THE SOUTHEAST PROPERTY LINE AS RECORDED IN FILM CODE NO. 672233, MAP RECORDS OF HARRIS COUNTY, TEXAS. (PLOTTED AS SHOWN)

10h. THE AERIAL EASEMENT(S) AS SET OUT ON RECORDED PLAT/MAP RECORDED IN FILM CODE NO. 672233, AND IN VOLUME 48, PAGE 20 OF THE MAP RECORDS OF HARRIS COUNTY, TEXAS. (PLOTTED AS SHOWN)

10i. EASEMENT AS SHOWN ON THE PLAT AND DEDICATION RECORDED IN FILM CODE NO. 672233, AND IN VOLUME 48, PAGE 20, MAP RECORDS OF HARRIS COUNTY, TEXAS; PURPOSE: DRAINAGE LOCATION: 15 FEET ON EACH SIDE OF THE CENTER LINE OF ALL GULLIES, RAVINES AND OTHER NATURAL DRAINAGE COURSES ON THE HEREIN DESCRIBED PROPERTY. (PLOTTED AS SHOWN)

10j. EASEMENT:
TO: HARRIS COUNTY WATER CONTROL AND IMPROVEMENT DISTRICT NO. 49
RECORDED: IN VOLUME 3264, PAGE 124, DEED RECORDS; AND AS SHOWN ON THE PLAT RECORDED IN FILM CODE NO. 672233, OF THE MAP RECORDS, OF HARRIS COUNTY, TEXAS.
PURPOSE: SANITARY SEWER (PLOTTED AS SHOWN)

10k. EASEMENT:
TO: HOUSTON NATURAL GAS CORPORATION
RECORDED: IN VOLUME 3267, PAGE 78, DEED RECORDS; AND AS SHOWN ON THE PLAT RECORDED IN FILM CODE NO. 672233, OF THE MAP RECORDS, OF HARRIS COUNTY, TEXAS.
PURPOSE: GAS LINES AND APPURTENANCES (PLOTTED AS SHOWN)

10l. EASEMENT:
TO: HOUSTON LIGHTING AND POWER COMPANY
RECORDED: VOLUME IN VOLUME 3267, PAGE 80, DEED RECORDS; AND AS SHOWN ON THE PLAT RECORDED IN FILM CODE NO. 672233, OF THE MAP RECORDS, OF HARRIS COUNTY, TEXAS.
PURPOSE: ELECTRIC DISTRIBUTION AND COMMUNICATION LINES
(PLOTTED AS SHOWN)

10m. EASEMENT:
TO: HOUSTON NATURAL GAS CORPORATION
RECORDED: IN VOLUME 3431, PAGE 74, DEED RECORDS; AND AS SHOWN ON THE PLAT RECORDED IN FILM CODE NO. 672233, OF THE MAP RECORDS, OF HARRIS COUNTY, TEXAS.
PURPOSE: GAS LINES AND APPURTENANCES
(PLOTTED AS SHOWN)

10n. EASEMENT:
TO: HOUSTON LIGHTING AND POWER COMPANY, AND SOUTHWESTERN BELL TELEPHONE COMPANY
RECORDED: IN VOLUME 3475, PAGE 732, DEED RECORDS; AND AS SHOWN ON THE PLAT RECORDED IN FILM CODE NO. 672233, OF THE MAP RECORDS, OF HARRIS COUNTY, TEXAS.
PURPOSE: ELECTRIC DISTRIBUTION AND COMMUNICATION LINES
(PLOTTED AS SHOWN)

10o. EASEMENT:
TO: HOUSTON NATURAL GAS CORPORATION
RECORDED: IN VOLUME 4127, PAGE 500, DEED RECORDS; AND AS SHOWN ON THE PLAT RECORDED IN FILM CODE NO. 672233, OF THE MAP RECORDS, OF HARRIS COUNTY, TEXAS.
PURPOSE: GAS LINES AND APPURTENANCES
(PLOTTED AS SHOWN)

10q. TERMS, CONDITIONS, AND STIPULATIONS IN THE AGREEMENT BY AND BETWEEN PARTIES: CROWN COMMUNICATION, INC. AND SPRINTCOM, INC.
RECORDED: MARCH 22, 2001 IN COUNTY CLERK'S FILE NO. U942683, OF THE OFFICIAL PUBLIC RECORDS, OF HARRIS COUNTY, TEXAS. TYPE: MEMORANDUM PCS LICENSING AGREEMENT

10r. TERMS, CONDITIONS, AND STIPULATIONS IN THE AGREEMENT BY AND BETWEEN PARTIES: EBWC INVESTMENT, LLC AND MAZARU REAL ESTATE, LLC
RECORDED: NOVEMBER 16, 2007 IN COUNTY CLERK'S FILE NO. 20070684895 OF THE OFFICIAL PUBLIC RECORDS, OF HARRIS COUNTY, TEXAS. TYPE: EXCLUSIVE EASEMENT AND ASSIGNMENT AGREEMENT

10s. TERMS, CONDITIONS, AND STIPULATIONS IN THE AGREEMENT BY AND BETWEEN PARTIES: MAZARU REAL ESTATE, LLC AND SPRINT/NEXTEL
RECORDED: MAY 29, 2009 IN COUNTY CLERK'S FILE NO. 20090230026 OF THE OFFICIAL PUBLIC RECORDS, OF HARRIS COUNTY, TEXAS.
TYPE: MEMORANDUM OF AGREEMENT

10x. INCLUSION WITHIN HARRIS COUNTY IMPROVEMENT DISTRICT NO. 5.

10y. CITY OF HOUSTON ORDINANCE NOS. 85-1878, AND 99-262 AMENDING CHAPTER 42 OF THE CODE OF ORDINANCES OF THE CITY OF HOUSTON, TEXAS ESTABLISHING RULES, REGULATIONS, PROCEDURES AND DESIGN STANDARDS TO GOVERN THE DEVELOPMENT, REDEVELOPMENT, PLATTING AND REPLATTING OF REAL PROPERTY WITHIN THE CORPORATE LIMITS OF THE CITY OF HOUSTON, TEXAS AND WITHIN THE AREA OF EXTRATERRITORIAL JURISDICTION OF THE CITY OF HOUSTON, TEXAS, PROVIDING FOR THE ESTABLISHING OF BUILDING SETBACK LINES AND RECORDED UNDER COUNTY CLERK'S FILE NO. N253886, OFFICIAL PUBLIC RECORDS, HARRIS COUNTY, TEXAS.

10z. CITY OF HOUSTON ORDINANCE 89-1312, AMENDING THE CODE OF ORDINANCES, HOUSTON, TEXAS, BY ADDING A NEW SECTION 41-11 RELATING TO THE GIVING OF A NOTICE REGARDING DEED RESTRICTIONS TO BUYERS OF RESTRICTED PROPERTY, AS RECORDED UNDER COUNTY CLERK'S FILE NO. M337573, OFFICIAL PUBLIC RECORDS, HARRIS COUNTY, TEXAS.

NOTES:

1. SURVEYOR DID NOT ABSTRACT PROPERTY. SURVEY BASED ON LEGAL DESCRIPTIONS SUPPLIED BY TITLE COMPANY. EASEMENTS, BUILDING LINES, ETC., SHOWN ARE AS IDENTIFIED BY GF NO. 2099392-12232 OF FIRST AMERICAN TITLE INSURANCE COMPANY.

2. SUBJECT TO RESTRICTIVE COVENANTS RECORDED UNDER VOLUME 48, PAGE 20, AND UNDER FILM CODE NO. 672233, H.C.M.R.; AND IN VOLUME 2909, PAGE 552 AND VOLUME 3326, PAGE 514, BOTH OF DEED RECORDS OF HARRIS COUNTY, TEXAS.

3. NOTHING IN THIS SURVEY IS INTENDED TO EXPRESS AN OPINION REGARDING OWNERSHIP OR TITLE.

4. THE WORD CERTIFY IS UNDERSTOOD TO BE AN EXPRESSION OF PROFESSIONAL JUDGMENT BY THE SURVEYOR, WHICH IS BASED ON HIS BEST KNOWLEDGE, INFORMATION AND BELIEF.

5. SURVEY IS CERTIFIED FOR THIS TRANSACTION ONLY.

6. THIS SURVEY IS BEING PROVIDED SOLELY FOR THE USE OF THE CURRENT PARTIES AND THAT NO LICENSE HAS BEEN CREATED, EXPRESSED OR IMPLIED, TO COPY THE SURVEY EXCEPT AS IS NECESSARY IN CONJUNCTION WITH THE ORIGINAL TRANSACTION.

7. VISIBLE UTILITIES WERE LOCATED WITH THIS SURVEY, SURVEYOR DID NOT PHYSICALLY ENTER MANHOLES. UNDERGROUND PIPE SIZES WERE DETERMINED BY A "MEASURE DOWN" METHOD FROM TOP OF MANHOLE RIM OR TOP OF GRATE OR TOP OF CURB AND WERE COMPARED WITH UTILITY PLANS WHERE POSSIBLE. SURVEYOR HAS CONTACTED DIGTESS FOR LOCATION OF BURIED UTILITY AND FIBER OPTIC LINES PRIOR TO THIS SURVEY.

8. ELEVATIONS SHOWN TO THE NEAREST TENTH ARE NATURAL GROUND SURFACE ELEVATIONS AND ELEVATIONS SHOWN TO THE NEAREST HUNDREDTH ARE SOLID SURFACE ELEVATIONS.

9. GAS, SANITARY, STORM, TELEPHONE AND WATER LINES SHOWN HEREON ARE BASED ON UTILITY PLANS ACQUIRED FROM CITY OF HOUSTON, SOUTHWESTERN BELL, CENTERPOINT ENERGY AND WERE FIELD VERIFIED WHERE POSSIBLE. SOME UTILITY PLANS OR INFORMATION MAY EXIST UNKNOWN TO THIS COMPANY.

BENCHMARK

FLOODPLAIN REFERENCE MARK NUMBER 040780 IS AN HCFCD BRASS DISK STAMPED D1390780D ON BRIDGE AT BENNING DRIVE AND D139-00-00 LOCATED ON DOWNSTREAM, NORTH SIDEWALK OF BRIDGE, AT CENTERLINE IN KEYMAP 531X IN THE BRAYS WATERSHED NEAR STREAM D139-00-00 ELEV. 57.569 FEET NAVD 1988, 2001 ADJUSTED

TEMPORARY BENCHMARK "A"

TBM "A" IS THE TOP OF RIM OF STORM MANHOLE ALONG THE SOUTHWESTERLY RIGHT-OF-WAY OF MOONLIGHT DRIVE LOCATED APPROXIMATELY 17 FEET NORTHWEST FROM THE EAST CORNER OF SUBJECT TRACT AND 71 FEET WEST FROM THE CENTERLINE INTERSECTION OF MOONLIGHT DRIVE AND WEST BELLFORT AND AN ELEVATION OF 54.66 FEET AS SHOWN HEREON.

TEMPORARY BENCHMARK "B"

TBM "B" IS THE TOP OF RIM OF TELEPHONE MANHOLE ALONG THE EASTERLY RIGHT-OF-WAY OF CHIMNEY ROAD LOCATED APPROXIMATELY 235 FEET SOUTHWESTERLY FROM THE NORTHWEST CORNER OF SUBJECT TRACT AND AN ELEVATION OF 55.93 FEET AS SHOWN HEREON.

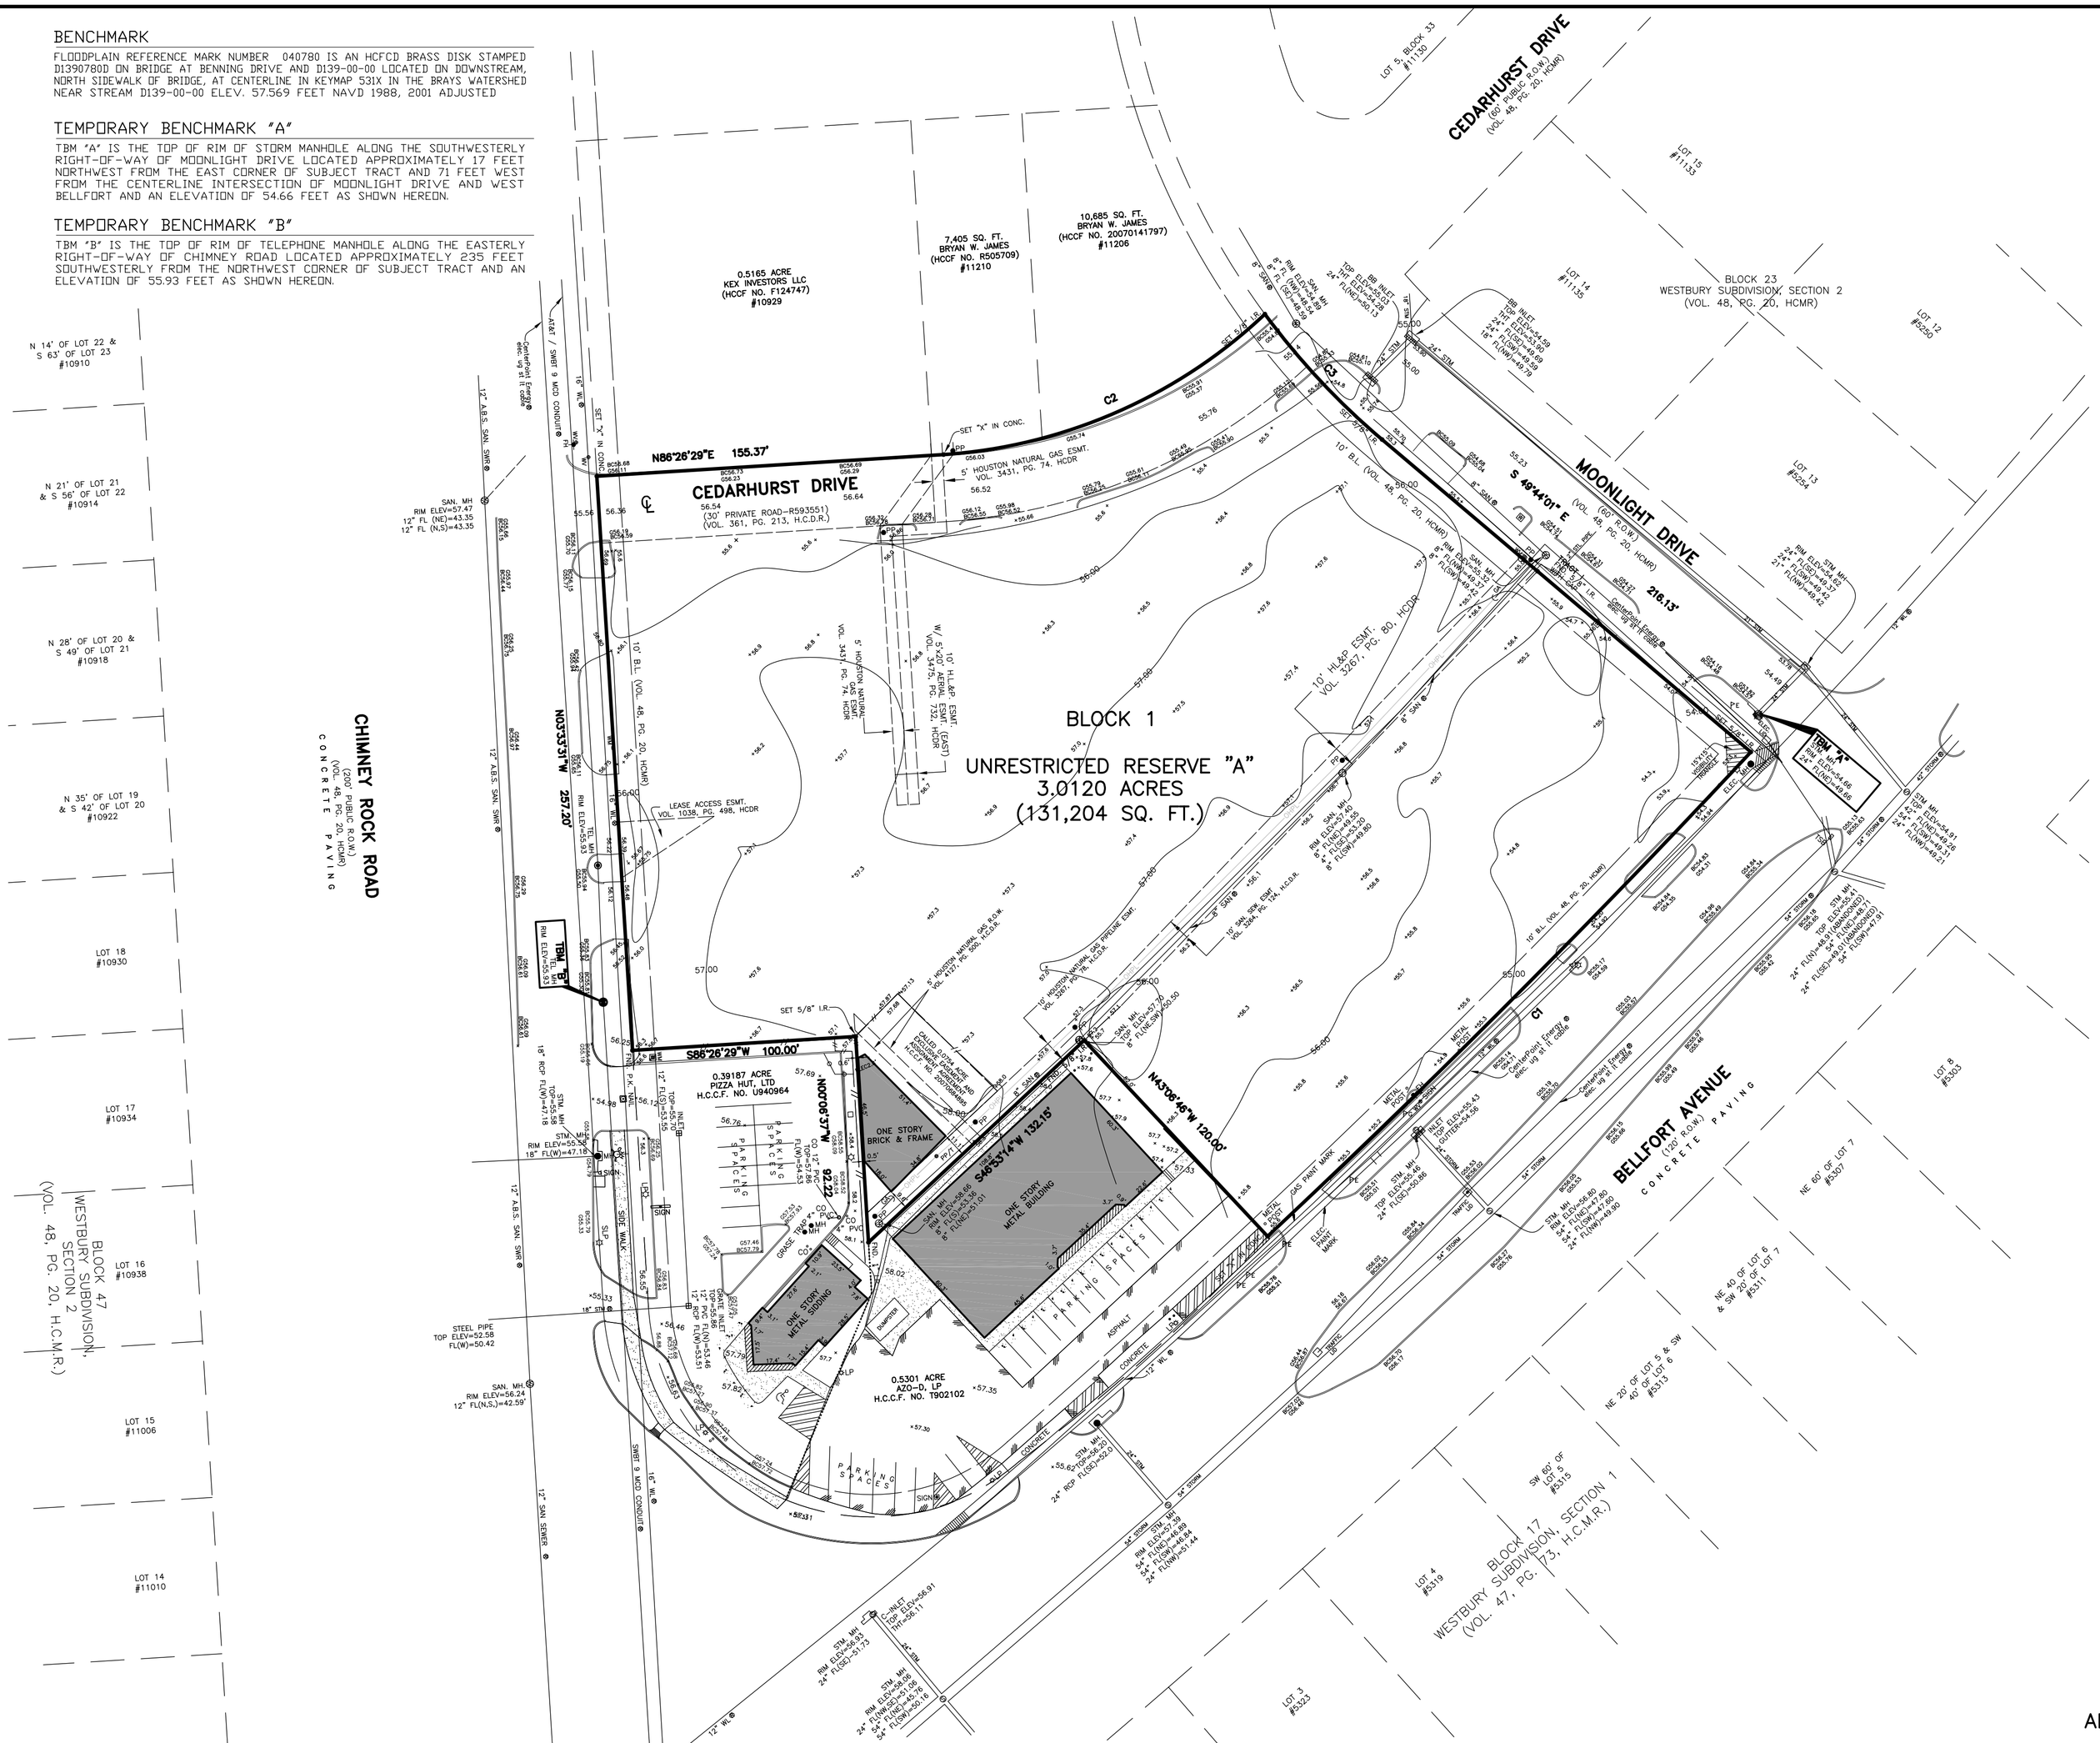
CEDARHURST DRIVE
(100' WIDE R.O.W.)
(VOL. 48, PG. 20, HCMR)
CEDARHURST DRIVE
(50' PRIVATE ROAD-R593551)
(VOL. 361, PG. 213, H.C.D.R.)
MOONLIGHT DRIVE
(60' WIDE R.O.W.)
(VOL. 48, PG. 20, HCMR)
BELLFORT AVENUE
(100' R.O.W.)
CONCRETE PAVING
CHIMNEY ROCK ROAD
(VOL. 48, PG. 20, HCMR)
BLOCK 1
UNRESTRICTED RESERVE "A"
3.0120 ACRES
(131,204 SQ. FT.)
0.5165 ACRE
KEX INVESTORS LLC
(HCCF NO. F124747)
#10929
7,405 SQ. FT.
BRYAN W. JAMES
(HCCF NO. R505709)
#11210
10,685 SQ. FT.
BRYAN W. JAMES
(HCCF NO. 20070141797)
#11206
BLOCK 23
WESTBURY SUBDIVISION, SECTION 2
(VOL. 48, PG. 20, HCMR)
0.39187 ACRE
PIZZA HUT, LTD
H.C.C.F. NO. U940964
0.5301 ACRE
AZO-D, LP
H.C.C.F. NO. T902102
ONE STORY BRICK & FRAME
ONE STORY METAL BUILDING
ONE STORY METAL BUILDING
BLOCK 47
WESTBURY SUBDIVISION, SECTION 2
(VOL. 48, PG. 20, H.C.M.R.)
BLOCK 17
WESTBURY SUBDIVISION, SECTION 1
(VOL. 47, PG. 73, H.C.M.R.)
N85°26'29"E 155.37'
S 49°44'01" E 216.13'
S86°26'29"W 100.00'
N45°06'46"W 120.00'
S45°53'14"W 132.15'
N03°33'31"W 227.20'
ALLEY 20.00 WIDE
C1
C2
C3
LOT 17 #10934
LOT 16 #10938
LOT 15 #11006
LOT 14 #11010
LOT 13 #11014
LOT 18 #10930
N 14' OF LOT 22 & S 63' OF LOT 23 #10910
N 21' OF LOT 21 & S 56' OF LOT 22 #10914
N 28' OF LOT 20 & S 49' OF LOT 21 #10918
N 35' OF LOT 19 & S 42' OF LOT 20 #10922
LOT 5 #11135
LOT 14 #11135
LOT 13 #11228
LOT 12 #11230
LOT 8 #5303
LOT 7 #5307
LOT 6 #5311
LOT 5 #5315
LOT 4 #5319
LOT 3 #5323
LOT 2A #5327
LOT 1A #5331
LOT 1B #5335
NE 60' OF LOT 7 #5307
NE 40' OF LOT 6 & SW 20' OF LOT 7 #5311
NE 20' OF LOT 5 & SW 40' OF LOT 6 #5315
SW 60' OF LOT 5 #5319
10' BL (VOL. 48, PG. 20, HCMR)
10' HL&P ESMT. VOL. 3267, PG. 80, HCDR
10' HL&P ESMT. (EAST) VOL. 3475, PG. 732, HCDR
5' HOUSTON NATURAL GAS ESMT. VOL. 3431, PG. 74, HCDR
LEASE ACCESS ESMT. VOL. 1038, PG. 498, HCDR
SET "X" IN CONC.
SET 5/8" I.R.
SET 5/8" I.R. W/ CAP
FOUND 5/8" I.R.
FOUND 3/4" I.P.
FOUND 1/2" I.R.
FOUND 1/2" I.P.
FOUND 5/8" I.R.
FOUND 5/8" I.R. W/ CAP
FOUND "X" IN CONC.
FOUND "X" IN CONC. (BROKEN)
FOUND NAIL
FOUND MAG NAIL
FOUND MAG NAIL W/ WASHER
FOUND MAG NAIL W/ SHINER
FOUND MAG NAIL W/ WASHER & SHINER
FOUND MAG NAIL W/ WASHER & SHINER (BROKEN)
FOUND MAG NAIL W/ WASHER & SHINER (BENT)
FOUND MAG NAIL W/ WASHER & SHINER (BENT & BROKEN